0 100

File ref - \\amres.ameygroup.net\shareddata\consrail\neh\consulting\shares\sheffield_streets_ahead\11 non core services\20mph areas batemoor prelim design 2021-to024\07 design disciplines\1-autocad\1-wip\tr-201083-157-tro-001-p2.dwg

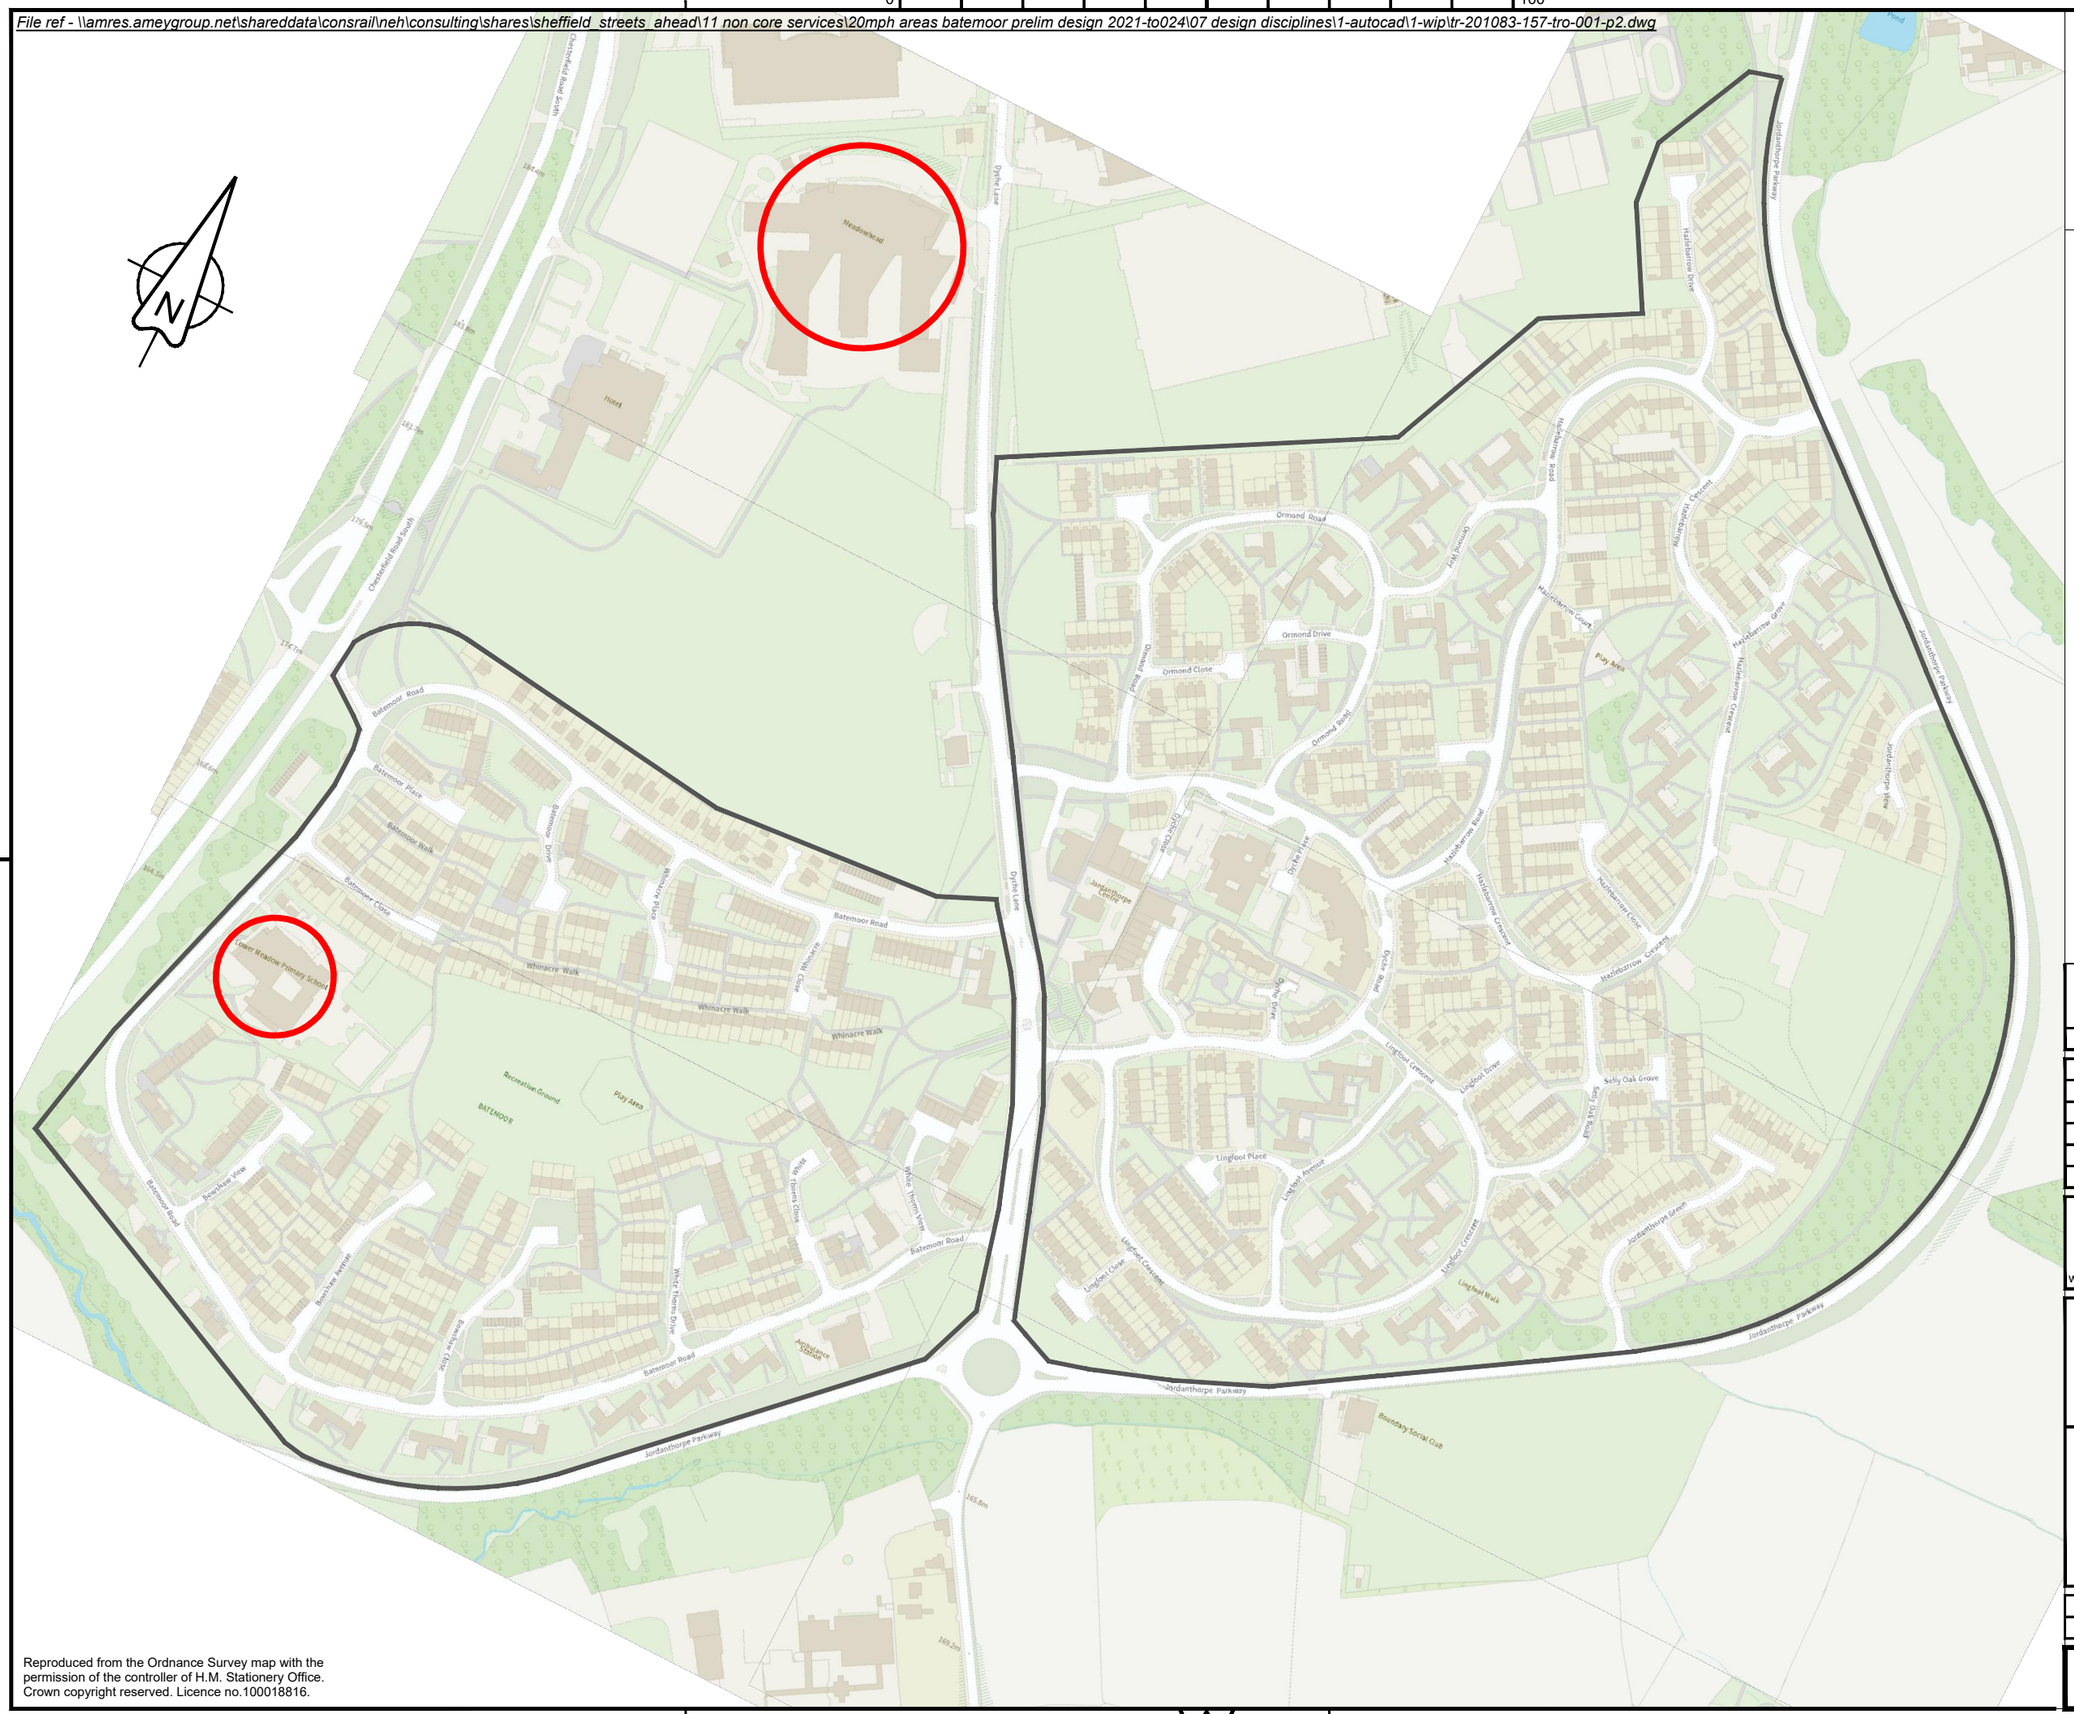

KEY:

Extent of proposed 20mph speed limit

Existing School

P2	Private and pending adoption roads added to the TRO	SW	FH	09/08/22
Rev	Revision details	Chkd	Appd	Date

Drawn: ALT		Preliminary	✓
Design: ALT		For comment	
Chkd: SW		For tender	
Appd: FH		For construction	
Date: 24/06/22		As constructed	
		Other	

Client

amey working with Sheffield City Council

www.amey.co.uk

Project Name

Sheffield 20mph Speed Limit Strategy

Drawing Title

Extent of proposed Batemoor 20mph speed limit

Original Drg Size : A3	Dimensions : -
Scale : NTS	Copyright © Amey

Drawing No	Rev
TR-201083-157-TRO-001	P2

Reproduced from the Ordnance Survey map with the permission of the controller of H.M. Stationery Office. Crown copyright reserved. Licence no.100018816.